YKK AP America Inc.

35H Medium Stile Impact Resistant Door - Hurricane Storefront System
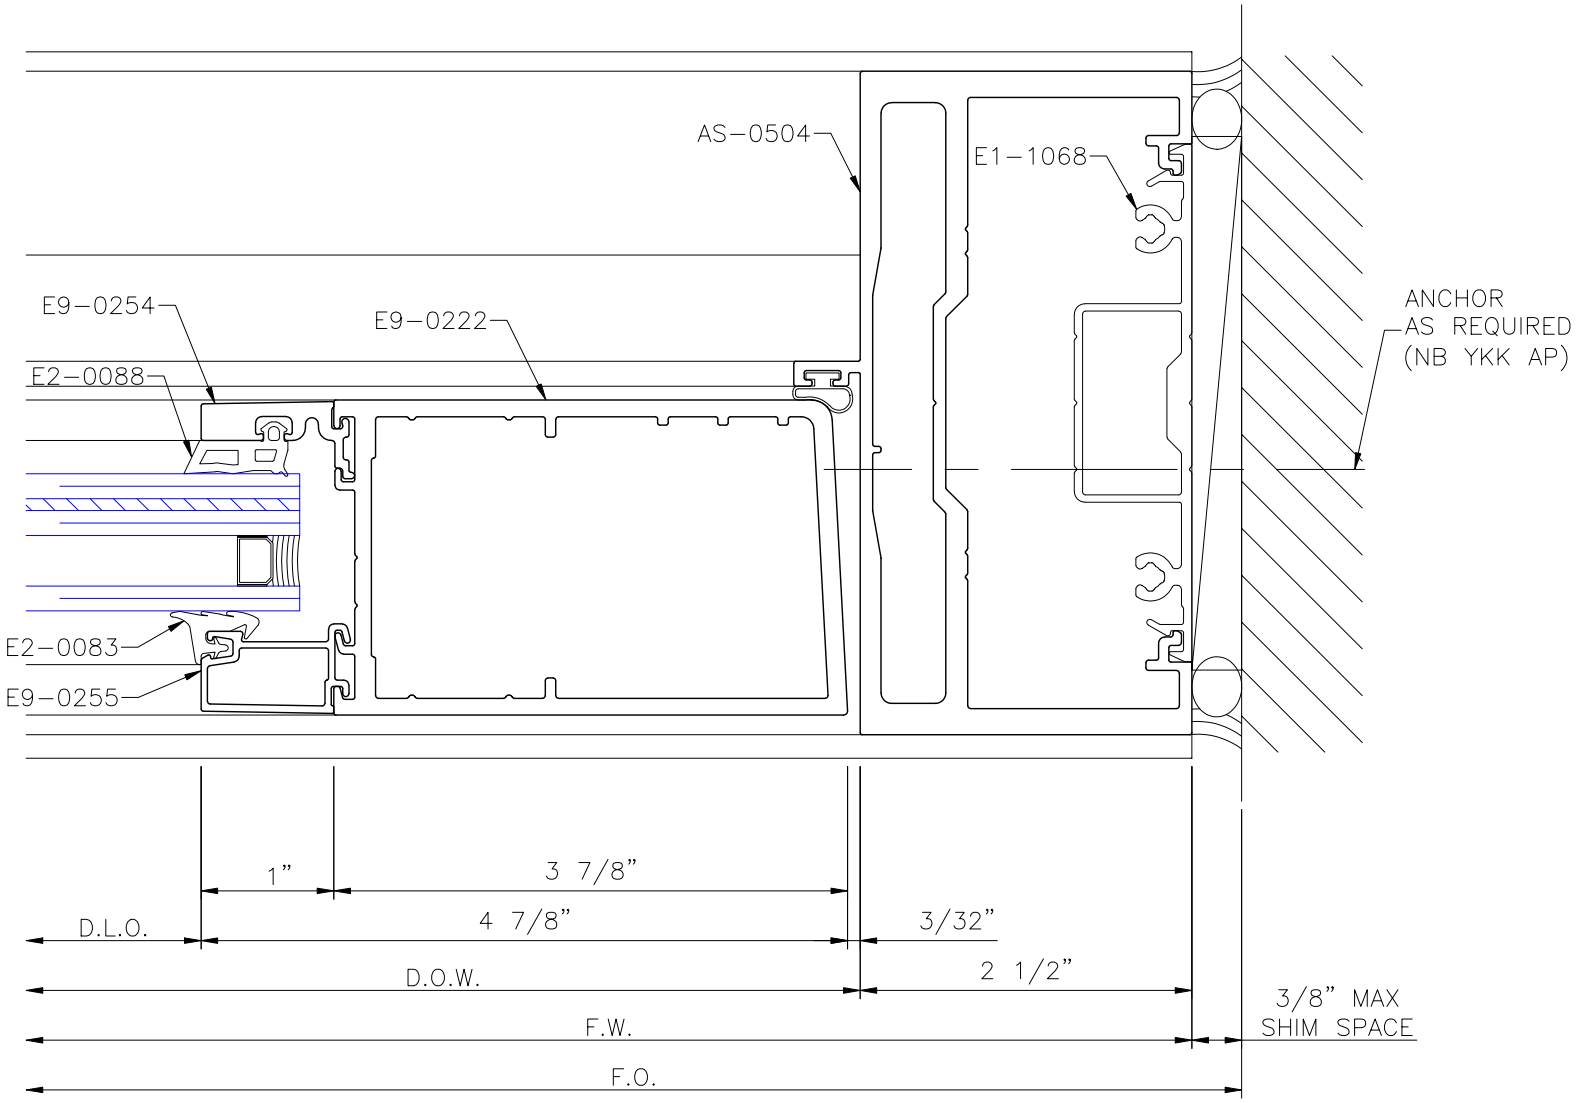
RIGHT JAMB BUTT HINGES W/O SIDELITE