YKK AP America Inc.

YSK 750 - Sloped Glazing System
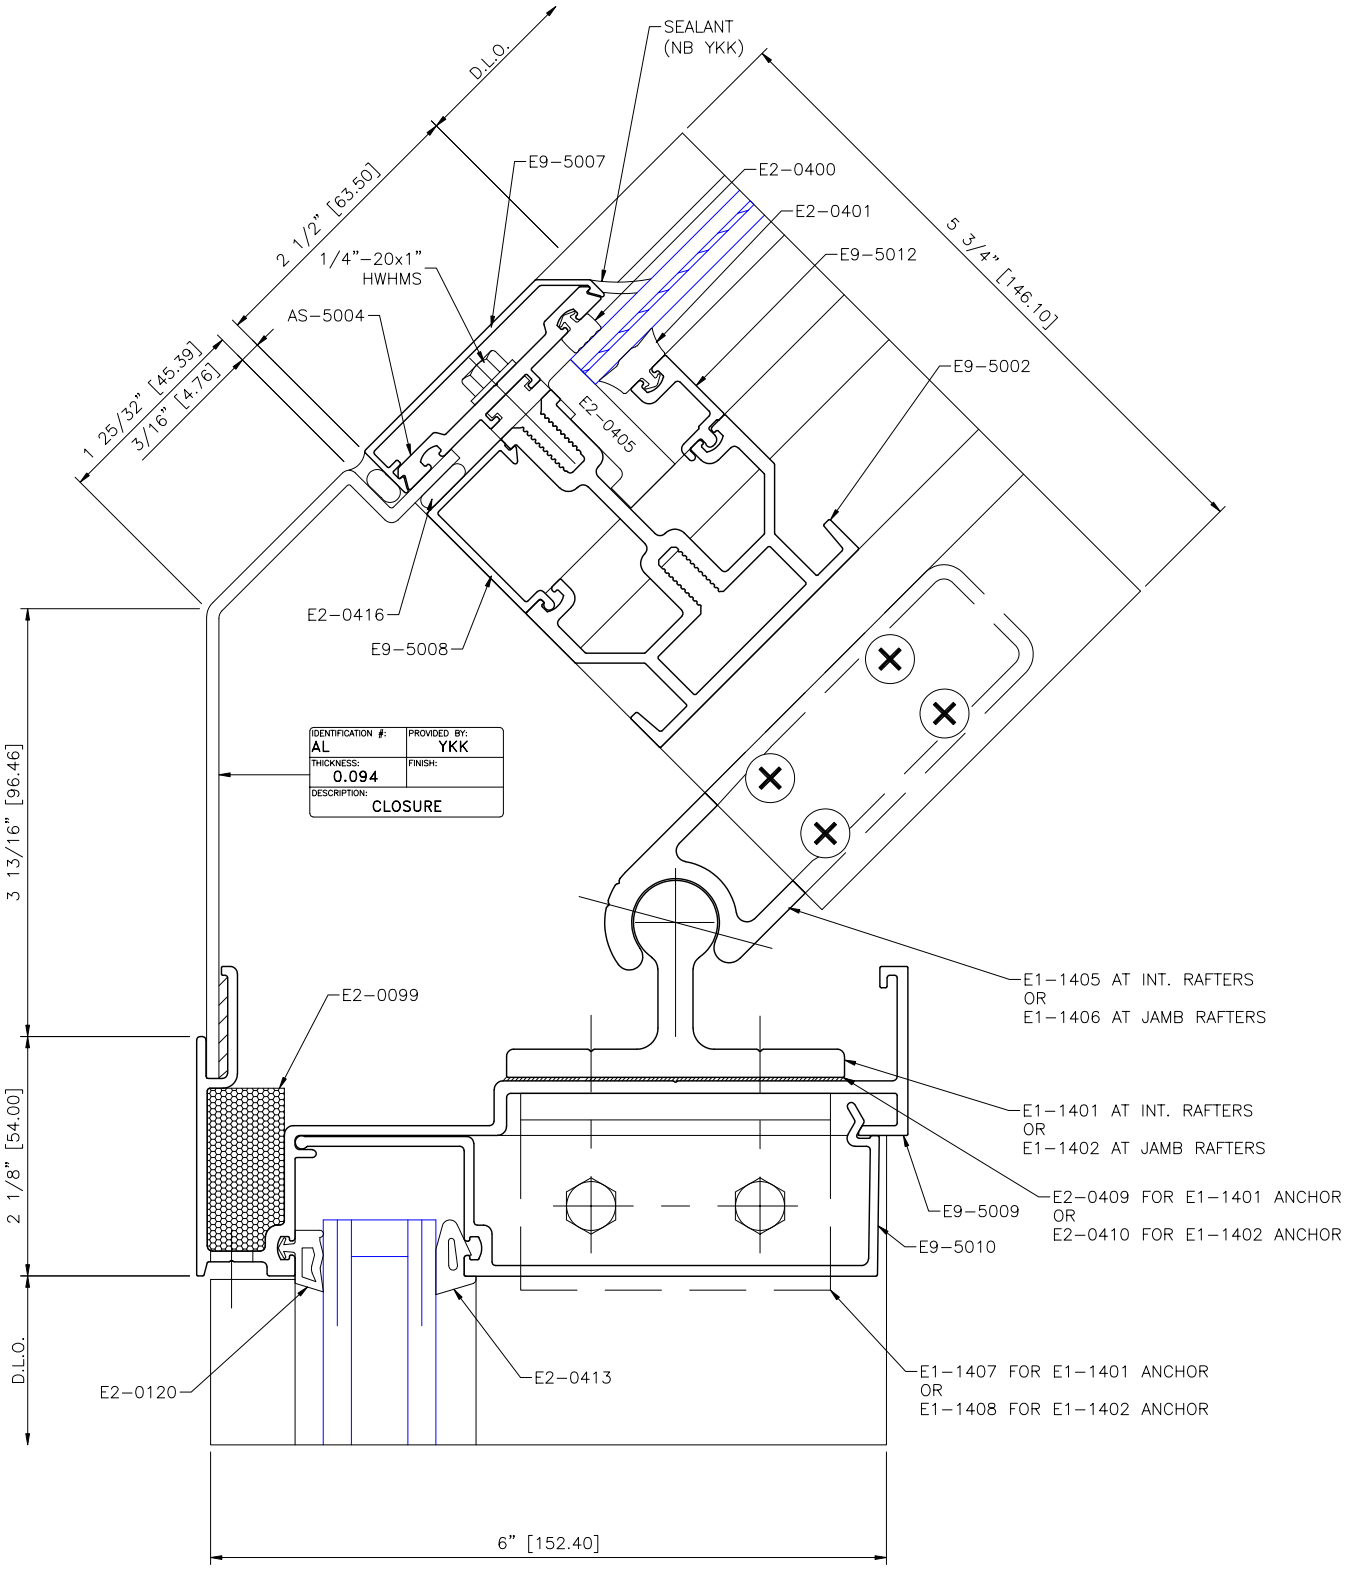
ADJUSTABLE TRANSITION GUTTER DETAIL @ YCW750 VERTICAL